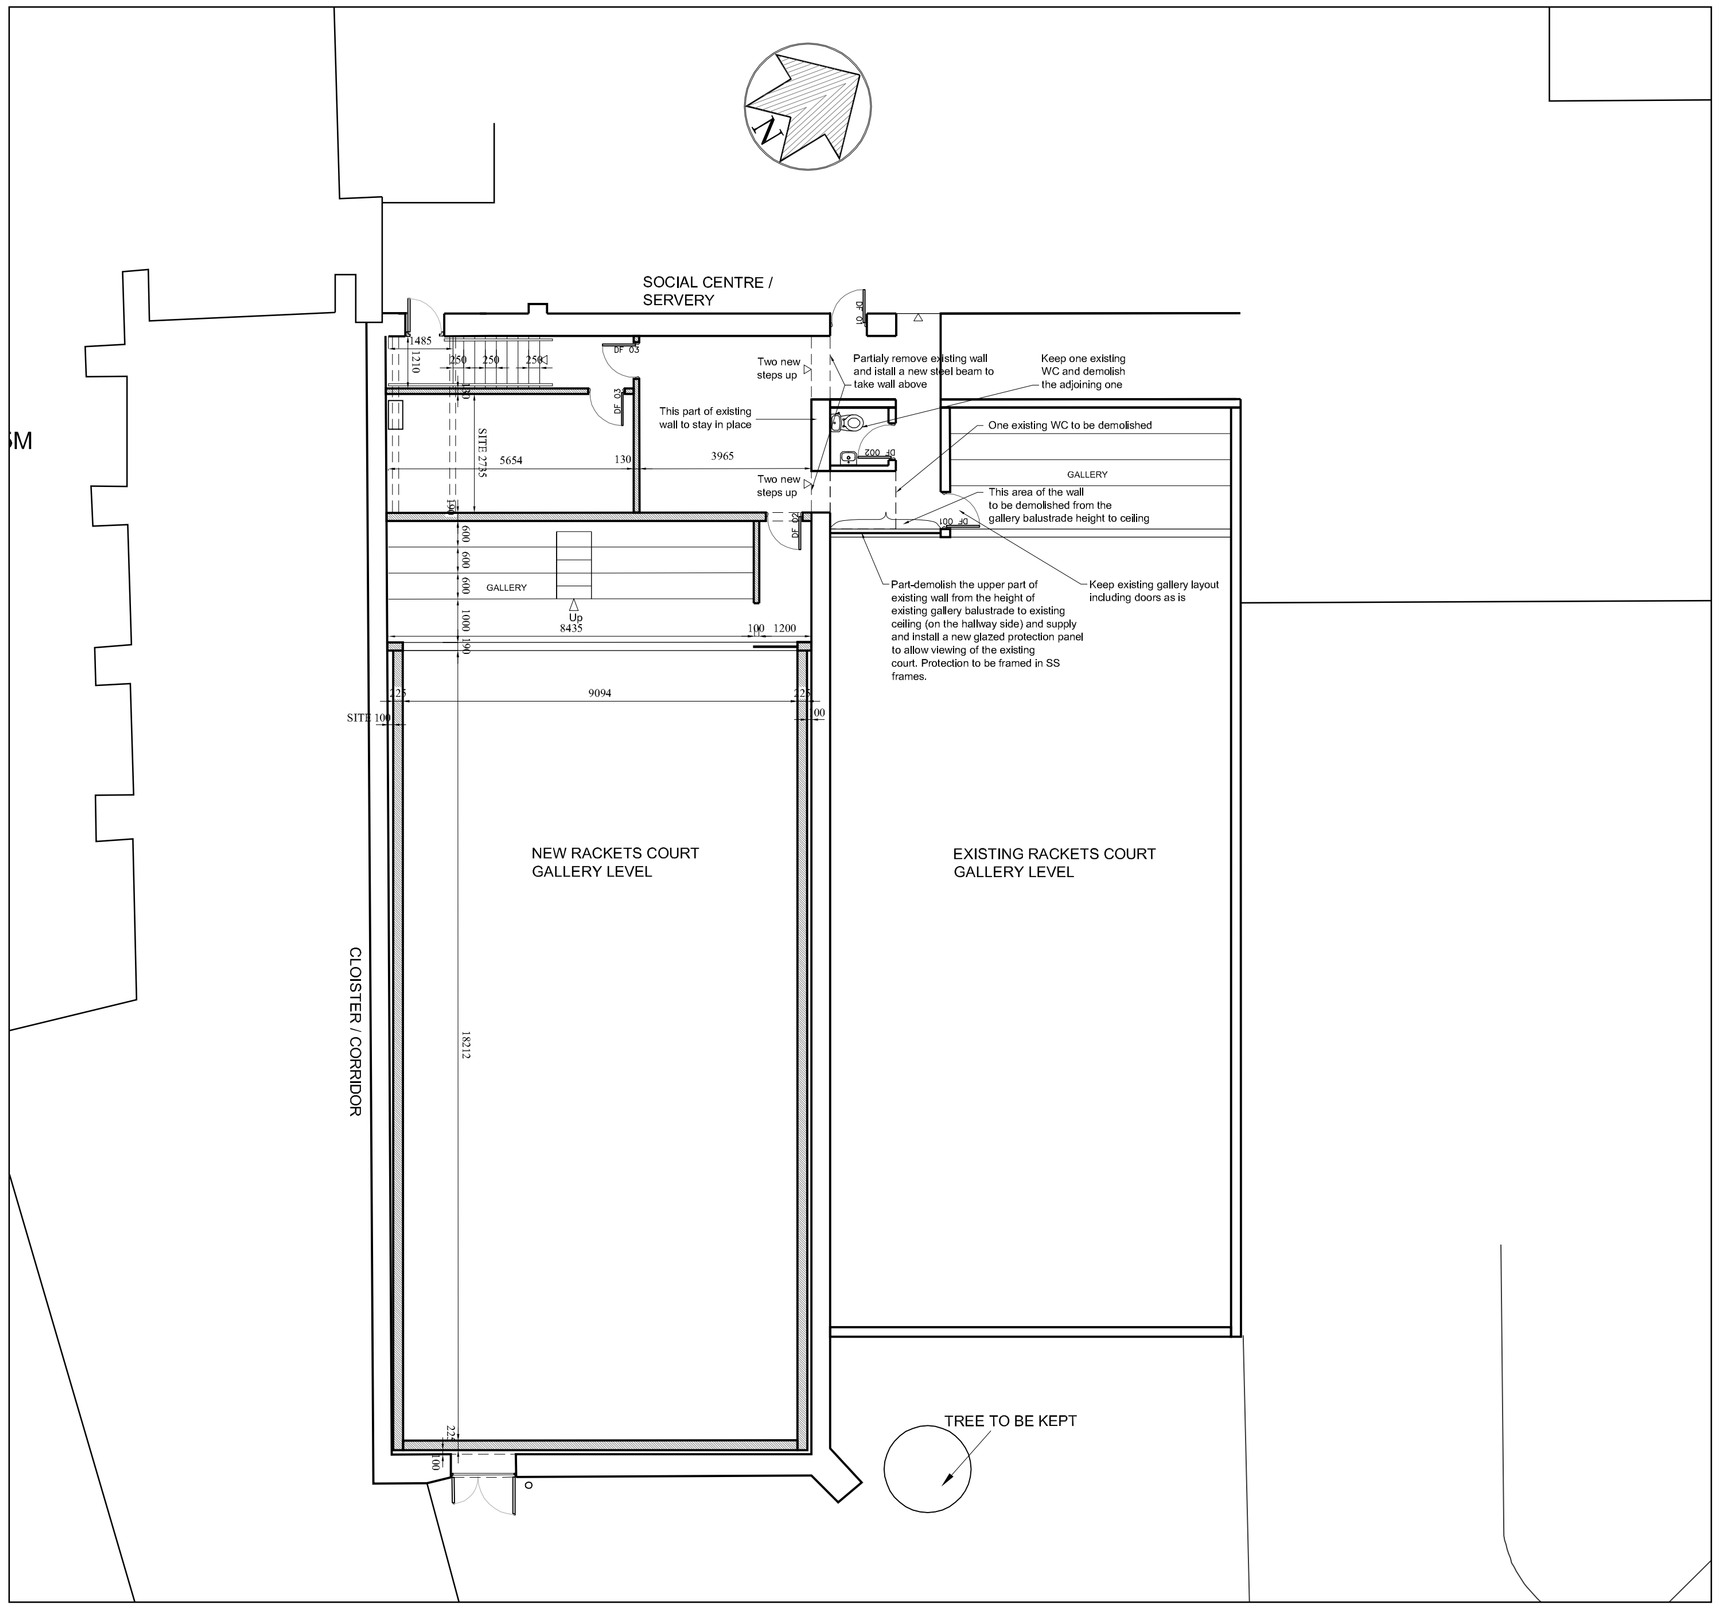

GALLERY FLOOR PLAN -AS PROPOSED NEW COURT AND PROPOSED CHANGES TO EXISTING COURT

(PLS. NOTE THAT ONLY PARTIAL SURVEY WAS AVAILABLE AND THAT A COMPLETE SURVEY OF THE EXISTING COURT INCLUDING GALLERY AND LAVATORIES AREA WOULD BE REQUIRED TO CONFIRM EXACT DIMENSIONS AND RELATIONS BETWEEN THE COURTS)

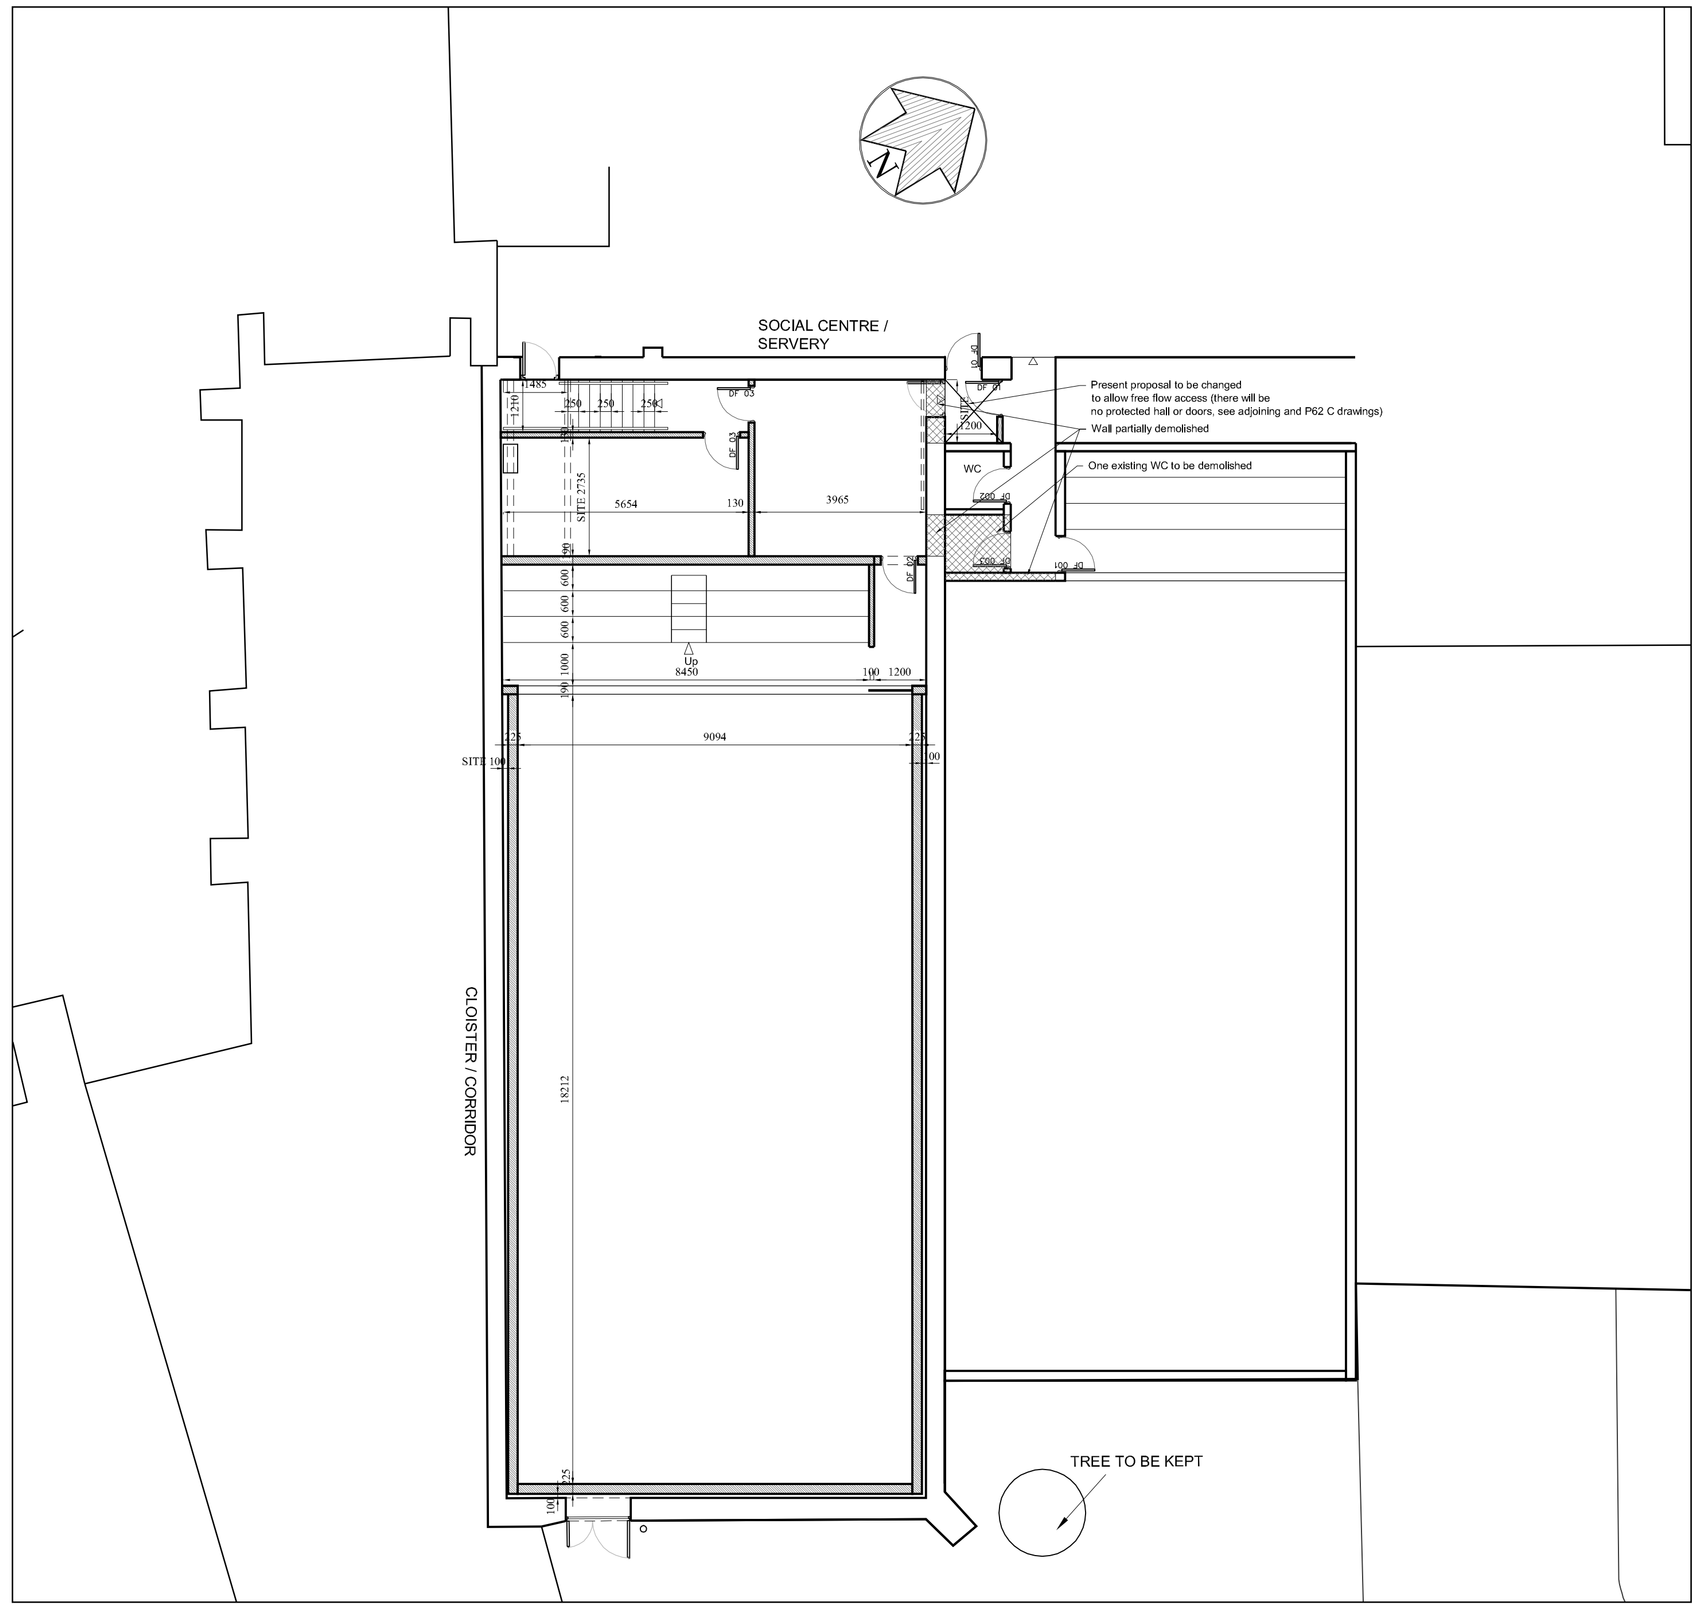

GALLERY FLOOR PLAN - LAVATORY BLOCK AND PARTY WALL PARTLY DEMOLISHED TO OPEN UP THE SPACE BETWEEN THE TWO COURTS

(PLS. NOTE THAT THE PROPOSAL WOULD HAVE TO BE CHECKED AND APPROVED BY FIRE OFFICER)

NOTE: ALL DIMENSIONS ARE TO FINISHED FACE UNLESS OTHERWISE STATED

DO NOT SCALE FROM THIS DRAWING
ALL DIMENSIONS TO BE CHECKED ON SITE PRIOR TO CONSTRUCTION
ANY DISCREPANCIES TO BE REPORTED TO ARCHITECT

Rev B Jan. 2011 - Drawings altered to include client's latest instructions.
Rev A Dec. 2010 - Store door FD 03 moved.

Revision	Date	Comments

INFORMATION

Tonbridge School
Rackets Court
As Proposed New and Existing Rackets Court
Plans

CARDEN & GODFREY
Architects

Carden & Godfrey Limited
33 Clerkenwell Close
London EC1R 0AU
Telephone: 020 7490 0300
Facsimile: 020 7490 0004
mail@cardenandgodfrey.co.uk

Scale	Date	Drawn	No.	Rev.
1:100 @ A1	Nov. 2010	OVW	4359/ P 66	B

© Carden & Godfrey Ltd own the copyright of this drawing and design which must not be reproduced in whole or part without the written permission of Carden & Godfrey Ltd